FilmL.A., Inc.
6255 W Sunset Blvd, 12th Floor
Hollywood, CA 90028
t: (213)977-8600 - f: (213)977-8601
www.filmla.com

Summary Information

Permit No: F00160216-A **Type of Permit:** FILMING **Release Date:** 01/03/2020

Production Company	MESQUITE PRODUCTIONS
Insured Company Name	MESQUITE PRODUCTIONS
Contact Phone No. 1	310-244-2099
Contact Phone No. 2	310-926-7597
Fax	310-244-9283
Address	10500 ORBITAL WAY PACOIMA, California 91331
Production Title	THEM COVENANT
Type of Production	TV Drama

Producer	Don Kurt
Director	Nelson Craig
1st AD	Mark Hanssom
Production Manager	Dustin Bernard
FilmL.A. Coordinator	Philip Ujlaki
Location Manager	Jared Kurt
Primary Phone	Mobile - 818-636-8129
Secondary Phone	
Location Assistant	Jonah Smith
Primary Phone	Mobile - 646-346-3677
Secondary Phone	

Fees

Posting 300	$345.00
Posting 600	$276.00
Posting 1200	$828.00
Posting 1500	$345.00
Posting Max	$552.00
Notification Charge	$512.00
LA CITY LANE AND STREET CLOSURE FEE	$312.00
FILMLA NON-REFUNDABLE FILM PERMIT RIDER FEE	$111.00
LA CITY FIRE SAFETY OFFICER	$1,218.00
FILMLA MONITOR FEES	$390.00
FILMLA MONITOR FEES OVERTIME	$49.00
FILMLA MONITOR FEES - DOUBLE TIME	$260.00

Total Permit Fee $5,198.00

Number of Locations 2

NOT A PERMIT

FilmL.A., Inc.
6255 W Sunset Blvd, 12th Floor
Hollywood, CA 90028
t: (213)977-8600 - f: (213)977-8601
www.filmla.com

Summary Information — Location

Permit Number F00160216-A
Production Company MESQUITE PRODUCTIONS
Insured Company MESQUITE PRODUCTIONS
Production Title THEM COVENANT

Location Manager Jared Kurt
Primary Phone Mobile - 818-636-8129
Secondary Phone

Location Address 222 S Alta Vista Blvd, Los Angeles, CA, 90036
Location Type Private Residence
Prep Dates 1/3/2020 - 1/6/2020 07:00 - 19:00 4 days
Film Dates 1/7/2020 - 1/7/2020 06:00 - 18:00 1 day
Strike Dates 1/8/2020 - 1/9/2020 07:00 - 19:00
Open or Closed to the Public Closed

Generic Conditions
THE CONSUMPTION OF ALCOHOLIC BEVERAGES AND THE USE OF DRUGS, INCLUDING MARIJUANA, ON LOCATION BY ANY CAST, CREW, OR INVITED GUESTS IS STRICTLY PROHIBITED.
Community Survey Obtained
Equipment staging and vehicles may park on one side of the street only.
Must Maintain 5' Clearance on Sidewalks/Walkways
Must maintain local/emergency access
No cast or crew parking on area streets
Notify LAPD Wilshire Division (213) 473-0476 and comm. (213) 978-6552 1/2 hour prior to any gunfire, brandishing weapons, special effects or simulated emergency or criminal activity.
Number of uniformed officers listed on the permit is a minimum requirement. Permittee remains responsible for deploying a sufficient number of uniformed officers to provide traffic and crowd control to ensure the safety of the film crew and the public.
Traffic control must be done in accordance w/MUTCD
Uniformed officers shall have a copy of the film permit in their possession and are required to confirm that all traffic control signage devices are in place.

Please see attached document Alta Cista Blvd (closure) btwn 2nd St 3rd St - Them Covenant.pdf

Equipment on Location

Type	Quantity
5 or 10 ton trucks	5
Cast/Crew vehicles	125
Catering Truck	1
Condors	1
Cranes	1
Cube Trucks	3
Generator	1
Honey Wagons	1
Motor Homes	3
Picture vehicles	3
Portable restrooms	1
Scissor Lifts	5

Personnel on Location

Type	Quantity
Cast	5
Crew	85
Extras	55
FilmL.A. Monitor(s)	1
Off-Duty/Retired LAPD Officer(s)	2

NOT A PERMIT

FilmL.A., Inc.
6255 W Sunset Blvd, 12th Floor
Hollywood, CA 90028
t: (213)977-8600 - f: (213)977-8601
www.filmla.com

Summary Information — Location

Permit Number F00160216-A
Production Company MESQUITE PRODUCTIONS
Insured Company MESQUITE PRODUCTIONS
Production Title THEM COVENANT

Location Manager Jared Kurt
Primary Phone Mobile - 818-636-8129
Secondary Phone

Semi Trucks	5
Stakebed Trucks	5
Trailers	3
Vans	4

Filming Activities Brandishing weapons; Drive ups & away; Equipment on sidewalk, in curb lane & across street; Interior and exterior dialogue; Intermittent pedestrian control; Intermittent traffic control - 2 minutes standard; Picture cars (20). Background (20). Dolly tracks. Camera Techno crane. Fight scene. ; Trucks parking overnight;

Jurisdiction **Political:** Los Angeles City - Council District 05 **Police:** Los Angeles Police **Fire:** Los Angeles City Department

Thomas Guide **Page:** 633 **Grid:** D1

Approvals

LOS ANGELES CITY POLICE DEPARTMENT	Richard Priest
FILML.A. MONITORS	Eric Warczinsky
FILML.A. CLOSURES	Jennifer Morelos
LOS ANGELES CITY DEPARTMENT OF PUBLIC WORKS	Vanessa Martin

Coordinator Note FILMLA MONITOR REQUIRED FOR THE FOLLOWING PREP DATE/FILM DATE.

PREP. 1/6; 0600-1000 HOURS. (SPOT CHECK)
FILM. 1/7; 0500-1800 HOURS.

Coordinator Note RIDER A RELEASES LOCATION

Coordinator Note COMPANY IS ADDRESSING ALL CONCERNS FROM THE COMMUNITY SURVEY ON ALTA VISTA AND STREETS IMPACTED BY PARKING AND CLOSURES.

Parking

Base Camp
Location Type : Other Location
695 S Hobart Blvd, Los Angeles, CA, 90005

Crew Parking
Location Type : Other Location
3470 Wilshire Blvd, Los Angeles, CA, 90010

Parking Notes
private parking lots/ garages 6AM ENTRY

Posting "No Parking" signs S/S W 2ND ST, S.POINSETTIA PLACE - S FULLER AVENUE
Approximate Footage 301 - 600 **Log Number** 267157
Date(s) 1/6/2020 to 1/6/2020 **Time(s)** 07:00 to 22:00

Posting "No Parking" signs S/S W 2ND ST, S.POINSETTIA PLACE - S FORMOSA AVENUE
Approximate Footage 901 - 1200 **Log Number** 267158
Date(s) 1/8/2020 to 1/8/2020 **Time(s)** 07:00 to 19:00

Posting "No Parking" signs B/S S ALTA VISTA BLVD, W 2ND ST - W 3RD ST
B/S S. ALTA VISTA BLVD, W 2ND ST- NORTH 150FT
Approximate Footage 1201 - 1500 **Log Number** 267159
Date(s) 1/6/2020 to 1/6/2020 **Time(s)** 18:00 to 06:00

Posting "No Parking" signs B/S W 2ND ST, S.POINSETTIA PLACE - S FULLER AVENUE
E/S S POINSETTIA PLACE, W 2ND ST - SOUTH 50
W/S S FORMOSA AVE, W 2ND ST - SOUTH 100FT

DRAFT NOT PERMIT

FilmL.A., Inc.
6255 W Sunset Blvd, 12th Floor
Hollywood, CA 90028
t: (213)977-8600 - f: (213)977-8601
www.filmla.com

Summary Information — Location

Permit Number F00160216-A
Production Company MESQUITE PRODUCTIONS
Insured Company MESQUITE PRODUCTIONS
Production Title THEM COVENANT

Location Manager Jared Kurt
Primary Phone Mobile - 818-636-8129
Secondary Phone

B/S S ALTA VISTA BLVD, W 2ND ST - W 3RD ST
B/S S. ALTA VISTA BLVD, W 2ND ST- NORTH 150FT

Approximate Footage more than 1800 **Log Number** 267160
Date(s) 1/7/2020 to 1/7/2020 **Time(s)** 06:00 to 22:00
Posting "No Parking" signs W/S MARIPOSA FROM 7TH NORTH 150FT

Approximate Footage 0 - 300 **Log Number** 267161
Date(s) 1/7/2020 to 1/7/2020 **Time(s)** 00:00 to 00:00
Posting "No Parking" signs W/S MARIPOSA FROM 7TH NORTH 150FT

Approximate Footage 0 - 300 **Log Number** 267162
Date(s) 1/6/2020 to 1/6/2020 **Time(s)** 18:00 to 06:00
Posting "No Parking" signs ES HOBART BL, 7TH ST NORTH 150FT

Approximate Footage 0 - 300 **Log Number** 267178
Date(s) 1/6/2020 to 1/7/2020 **Time(s)** 00:00 to 00:00
Posting "No Parking" signs N/S 7TH FROM IROLO ST GOING EAST 150FT

Approximate Footage 0 - 300 **Log Number** 267177
Date(s) 1/6/2020 to 1/7/2020 **Time(s)** 00:00 to 00:00
Lane / Full Closure FULL CLOSURE OF S.ALTA VISTA BLVD, W 2ND ST - W 3R ST
Approximate Footage 0 - 300
Date(s) 1/7/2020 to 1/7/2020 **Time(s)** 06:00 to 15:00

NOT A PERMIT

FilmL.A., Inc.
6255 W Sunset Blvd, 12th Floor
Hollywood, CA 90028
t: (213)977-8600 - f: (213)977-8601
www.filmla.com

Summary Information — Location

Permit Number F00160216-A
Production Company MESQUITE PRODUCTIONS
Insured Company MESQUITE PRODUCTIONS
Production Title THEM COVENANT

Location Manager Jared Kurt
Primary Phone Mobile - 818-636-8129
Secondary Phone

Location Address 5209 Wilshire Blvd, Los Angeles, CA, 90036
Location Type Business
Prep Dates 1/3/2020 - 1/6/2020 07:00 - 19:00 4 days
Film Dates 1/7/2020 - 1/7/2020 07:00 - 22:00 1 day
Strike Dates 1/8/2020 - 1/8/2020 07:00 - 19:00
Open or Closed to the Public Closed

Generic Conditions
THE CONSUMPTION OF ALCOHOLIC BEVERAGES AND THE USE OF DRUGS, INCLUDING MARIJUANA, ON LOCATION BY ANY CAST, CREW, OR INVITED GUESTS IS STRICTLY PROHIBITED.
*LAFD UFSO: Company must contact FilmL.A. for extension of the Uniformed Fire Safety Officers' hours. During normal business hours, UFSO must also inform the LAFD Film desk of the extension.
All travel lanes and bike lanes shall be closed per the WATCH manual.
Community Survey Obtained
Equipment staging and vehicles may park on one side of the street only.
Must Maintain 5' Clearance on Sidewalks/Walkways
No cast or crew parking on area streets
No interference with merchant activity.
Number of uniformed officers listed on the permit is a minimum requirement. Permittee remains responsible for deploying a sufficient number of uniformed officers to provide traffic and crowd control to ensure the safety of the film crew and the public.
Uniformed officers shall have a copy of the film permit in their possession and are required to confirm that all traffic control signage devices are in place.

Equipment on Location

Type	Quantity
5 or 10 ton trucks	5
Cast/Crew vehicles	125
Catering Truck	1
Condors	1
Cranes	1
Cube Trucks	3
Generator	1
Honey Wagons	1
Motor Homes	3
Picture vehicles	3
Portable restrooms	1
Scissor Lifts	5
Semi Trucks	5

Personnel on Location

Type	Quantity
Cast	5
Crew	85
Extras	55
Off-Duty/Retired LAPD Officer(s)	2

NOT A PERMIT

FilmL.A., Inc.
6255 W Sunset Blvd, 12th Floor
Hollywood, CA 90028
t: (213)977-8600 - f: (213)977-8601
www.filmla.com

Summary Information — Location

Permit Number F00160216-A
Production Company MESQUITE PRODUCTIONS
Insured Company MESQUITE PRODUCTIONS
Production Title THEM COVENANT

Location Manager Jared Kurt
Primary Phone Mobile - 818-636-8129
Secondary Phone

Stakebed Trucks	5
Trailers	3
Vans	4

Filming Activities Atmospheric smoke effects (water based); Drive ups & away; Equipment on sidewalk, in curb lane & across street; Interior and exterior dialogue; Intermittent pedestrian control; Intermittent traffic control - 2 minute standard (except 0700-0900 hrs & 1500-1900 hrs); Equipment parking overnight ; Bypassing emergency fire alarm on 1/7 from 1000hrs - 2000 hrs ;

Jurisdiction **Political:** Los Angeles City - Council District 04 **Police:** Los Angeles Police **Fire:** Los Angeles City Department

Thomas Guide **Page:** 633 **Grid:** D2

Approvals

LOS ANGELES CITY DEPARTMENT OF PUBLIC WORKS	Vanessa Martin
LOS ANGELES CITY POLICE DEPARTMENT	Gabriel Aleman
LOS ANGELES CITY FIRE DEPARTMENT - FILM UNIT	Vincent Owens

Coordinator Note RIDER A RELEASES LOCATION

Coordinator Note COMPANY IS ADDRESSING ALL CONCERNS FROM THE COMMUNITY SURVEY FROM STREETS IMPACTED BY PARKING AND CLOSURES.

Parking

Base Camp
Location Type : Other Location
695 S Hobart Blvd, Los Angeles, CA, 90005

Crew Parking
Location Type : Other Location
3470 Wilshire Blvd, Los Angeles, CA, 90010

Parking Notes
6AM ENTRY

Posting "No Parking" signs N/S WILSHIRE BLVD, S LA BREA AVENUE - S ORANGE DRIVE
B/S CARLING WAY, LA BREA AVENUE. - S SYCAMORE AVE

Approximate Footage 901 - 1200 **Log Number** 267182

Date(s) 1/3/2020 to 1/8/2020 **Time(s)** 00:00 to 00:00

Posting "No Parking" signs B/S S SYCAMORE AVENUE, WILSHIRE BLVD - NORTH 300
B/S S.ORANGE DRIVE, WILSHIRE BLVD - NORTH 300

Approximate Footage 901 - 1200 **Log Number** 267183

Date(s) 1/7/2020 to 1/7/2020 **Time(s)** 00:00 to 00:00

Posting "No Parking" signs N/S WILSHIRE BLVD, S LA BREA AVENUE - S ORANGE DRIVE
B/S CARLING WAY, LA BREA AVENUE. - S SYCAMORE AVE

DUPLICATE POSTING WITH FIRST LINE OF POSTING

Approximate Footage 0 - 300 **Log Number**

Date(s) 1/3/2020 to 1/3/2020 **Time(s)** 07:00 to 19:00

Posting "No Parking" signs B/S S SYCAMORE AVE, WILSHIRE BLVD - CARLING WAY
BATHROOM TO REMAIN ON STREET OVERNIGHT

Approximate Footage 301 - 600 **Log Number** 267184

Date(s) 1/3/2020 to 1/6/2020 **Time(s)** 00:00 to 00:00

NOT A PERMIT

Permit #F00160216-A

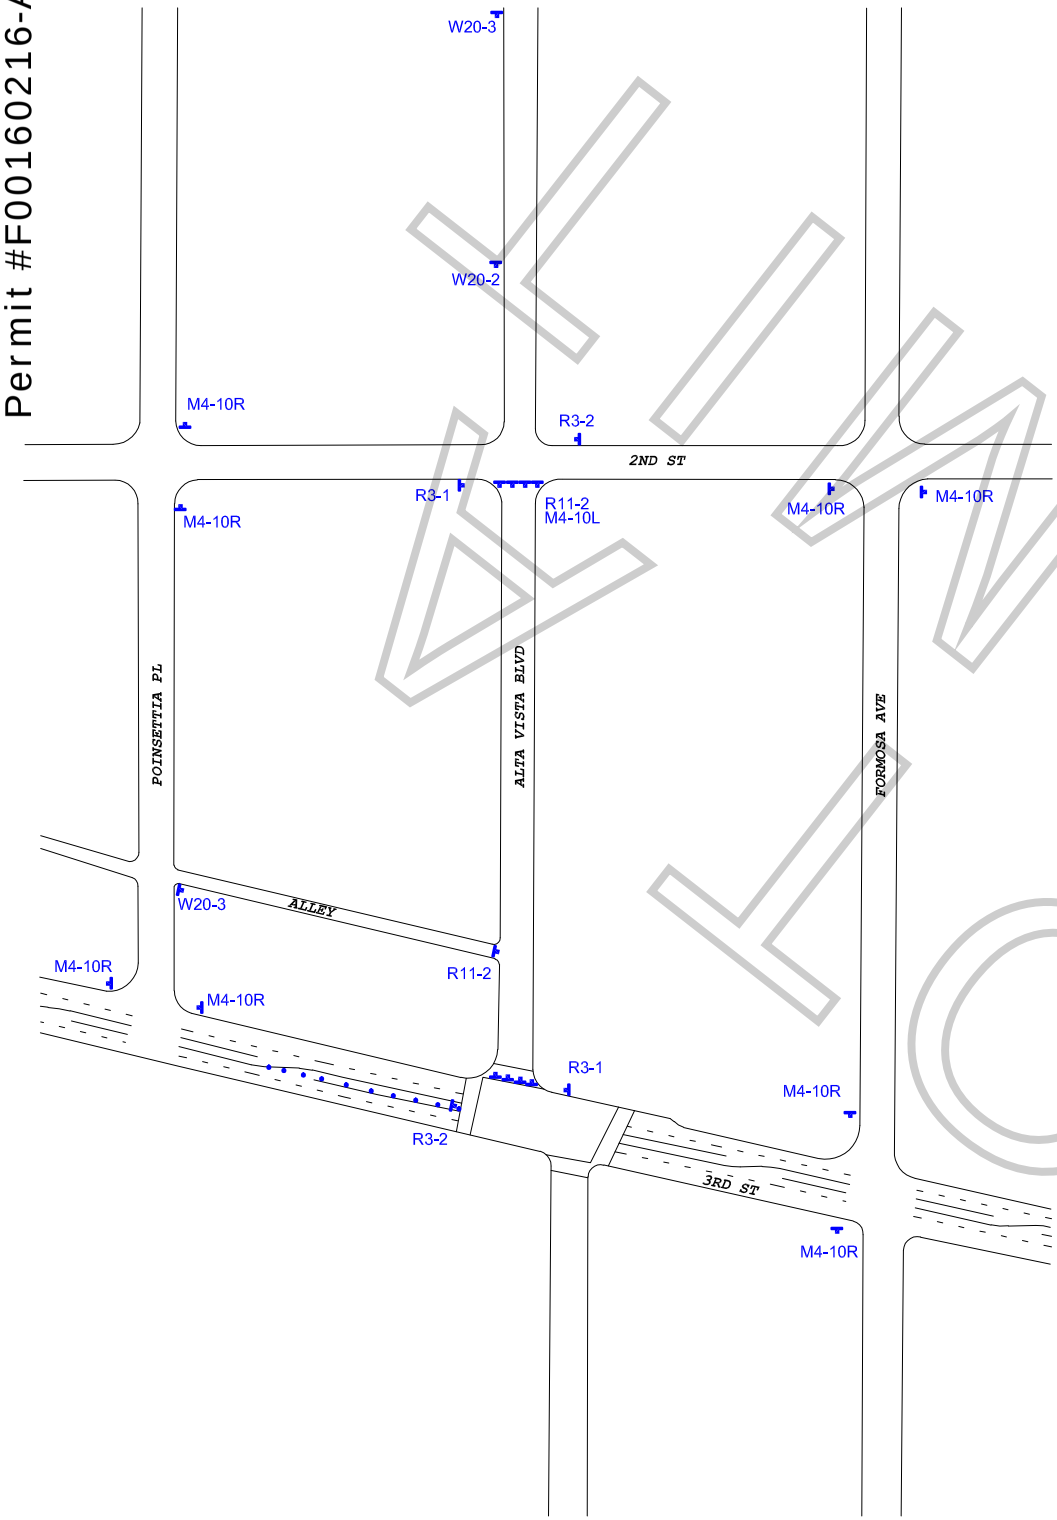

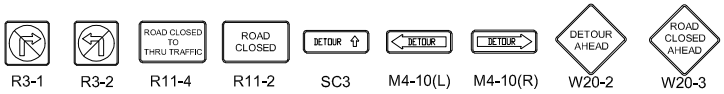

Ⓢ TRAFFIC SIGNAL

● TRAFFIC CONE

TYPE I W/ SIGN

WORK ZONE TRAFFIC CONTROL PLAN
GENERAL NOTES

1. DATE/TIME: 1-7-20 FROM 06:00 HOURS TO 15:00 HOURS.
2. ALL SIGNING, STRIPING, AND TRAFFIC CONTROL DEVICES SHALL CONFORM TO THE (CURRENT) STATE OF CALIFORNIA DEPARTMENT OF TRANSPORTATION (CALTRANS) STANDARD PLANS AND STANDARD SPECIFICATIONS, CALIFORNIA MUTCD, AND ANY ADDENDUMS THERETO, AND AS SHOWN ON THESE PLANS, SYMBOLS AND ABBREVIATIONS USED ARE SHOWN ON CALTRANS STANDARD PLANS.
3. THERE WILL BE NO INTERFERENCE WITH TRAFFIC SIGNALS OR CROSSWALKS.
4. CONES WILL BE 28" MINIMUM HEIGHT AND HAVE REFLECTORIZED SLEEVES FOR NIGHT WORK.
5. POLICE WILL DIRECT TRAFFIC IF NECESSARY.

TCP FOR: THEM COVENANT

LOCATION: FULL CLOSURE - ALTA VISTA BLVD
2ND ST TO 3RD ST
LOS ANGELES, CALIFORNIA

CONTACT: ARMANDO BOQUIREN
PH# 310-770-1816
MIKE WEBSTER
OFFICE# 323-579-1173

JCL TRAFFIC SERVICES
(213) 622-9775
C31-CA Lic # 805357

DATE	REVISIONS	DRAFTER: MARIO MENJIVAR
		SCALE: N.T.S.
		FILM LA: J MORELO

KIMLEY-HORN